


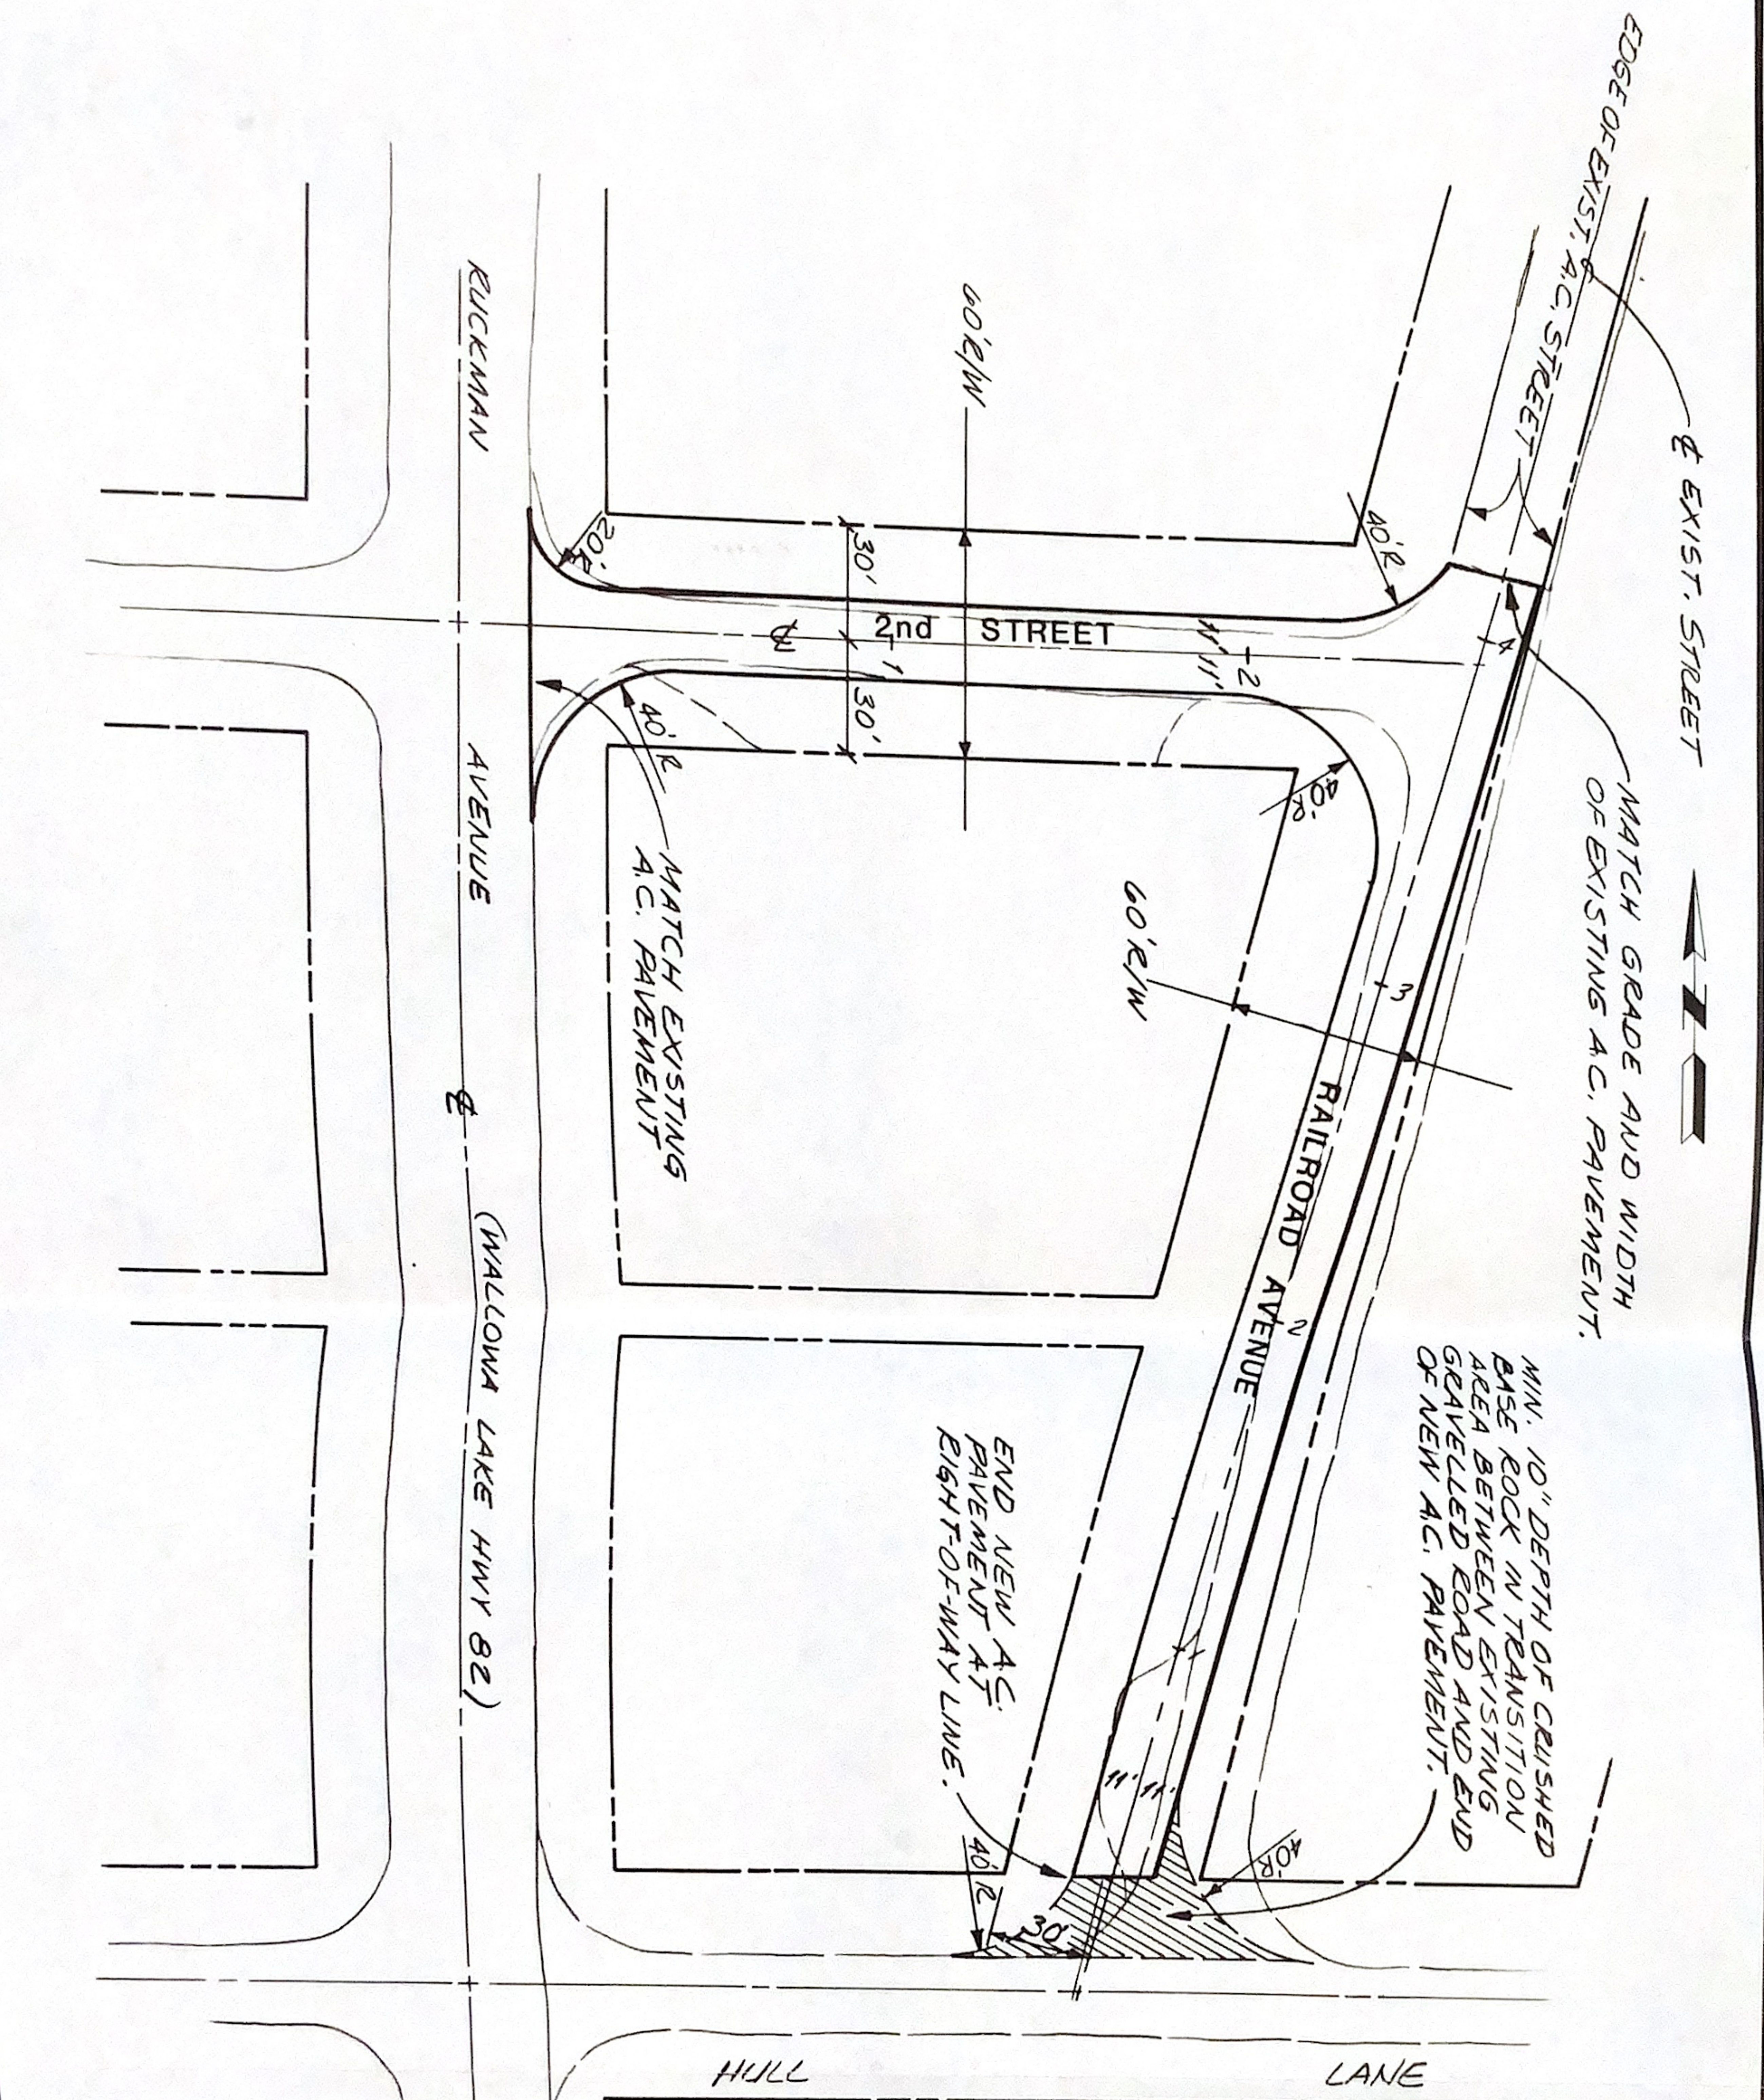

- LEGEND**
- EDGE OF NEW AC
 - EDGE OF EXISTING AC
 - EDGE OF EXISTING GRAVEL STREET
 - EDGE OF EXISTING GRAVELLED AREAS
 - RIGHT OF WAY LINE
 - STREET CENTERLINE
 - ▨ NEW GRAVEL TRANSITION



STREET IMPROVEMENT PROJECT		SHEET NO.
FOR: CITY OF IMBLER, OREGON		
SCALE	1" = 50'	
DATE	1984	
JOB NO.	881-30	
Anderson Perry Associates, Inc. ENGINEERING - ARCHITECTURE - LANDSCAPE ARCHITECTURE LA GRANDE ONE & WALLA WALLA WASH		1